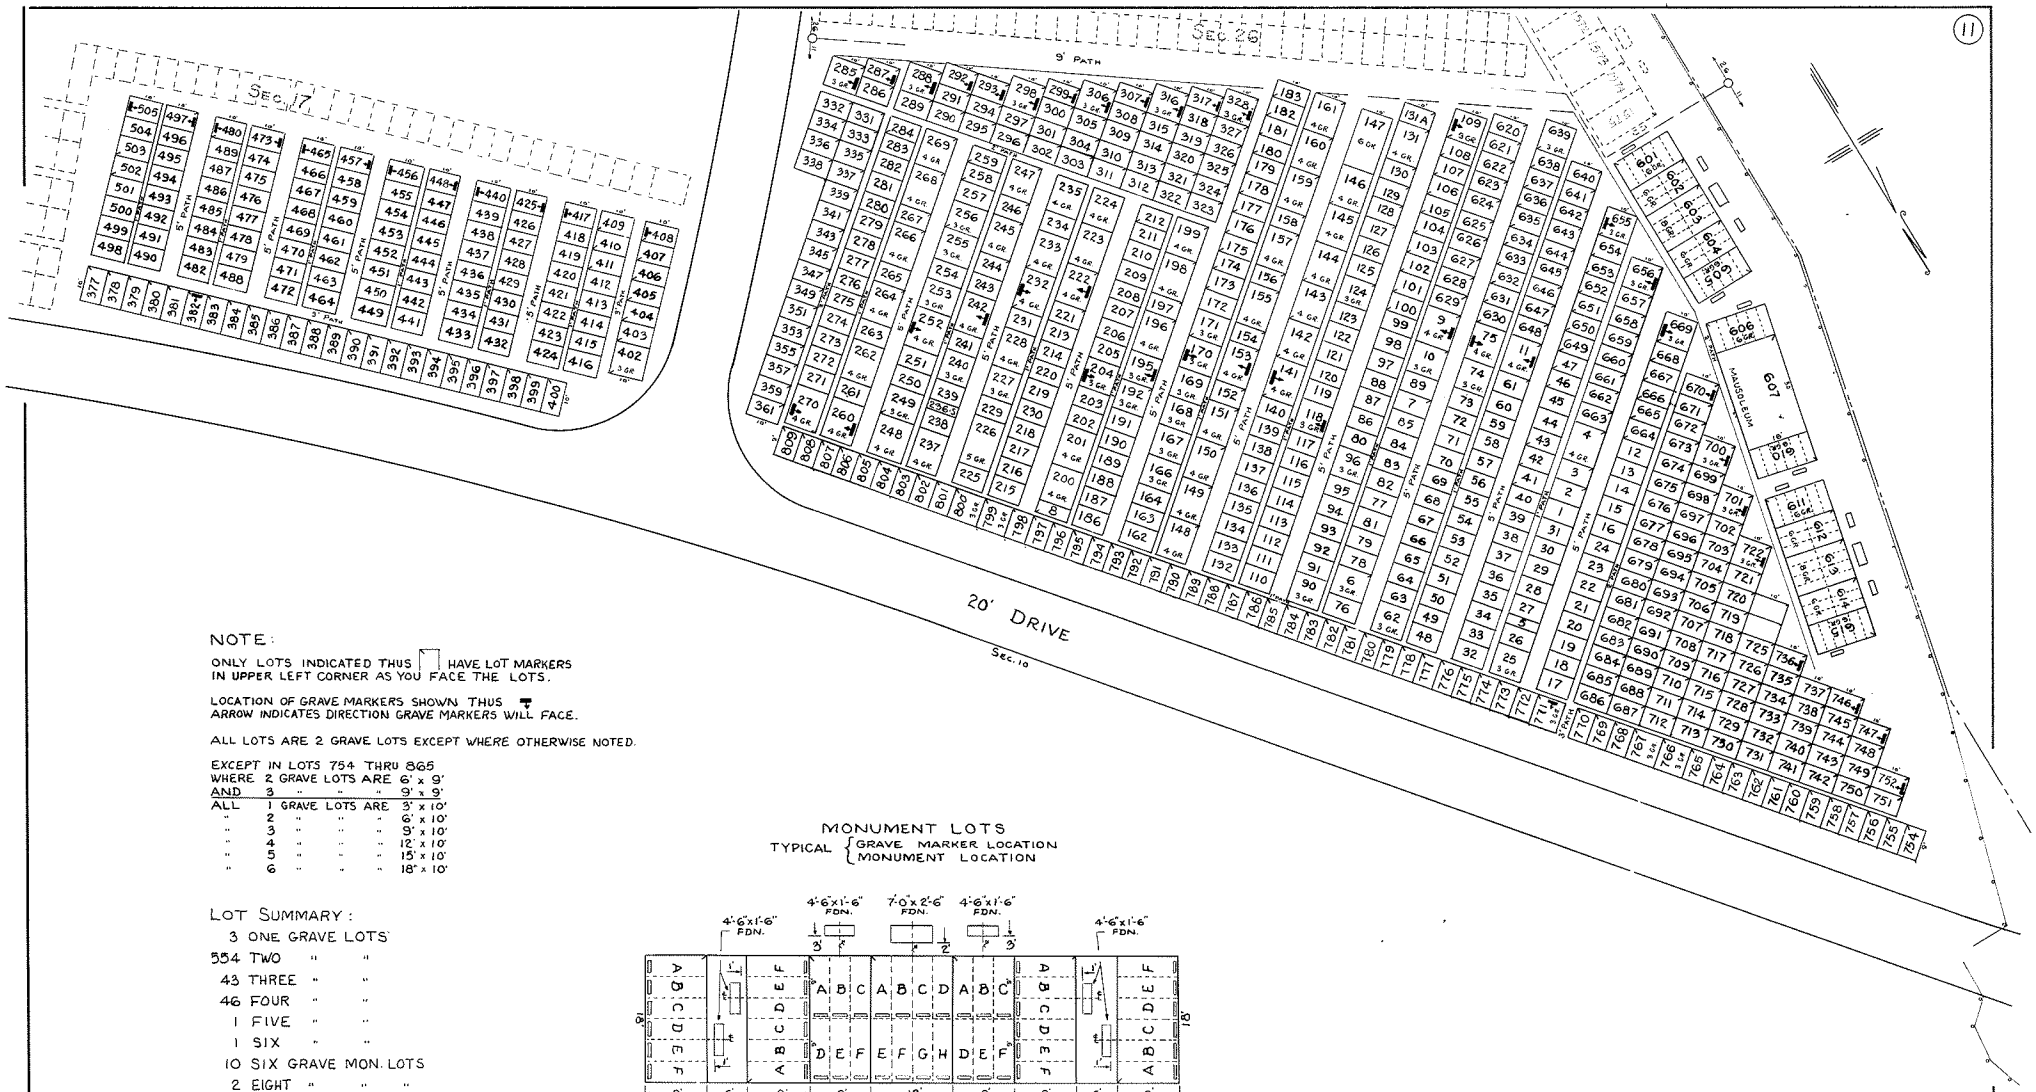

NOTE:

ONLY LOTS INDICATED THUS ⌐ HAVE LOT MARKERS IN UPPER LEFT CORNER AS YOU FACE THE LOTS.

LOCATION OF GRAVE MARKERS SHOWN THUS ⊤ ARROW INDICATES DIRECTION GRAVE MARKERS WILL FACE.

ALL LOTS ARE 2 GRAVE LOTS EXCEPT WHERE OTHERWISE NOTED.

EXCEPT IN LOTS 754 THRU 865
WHERE 2 GRAVE LOTS ARE 6' x 9'

AND	3	" " "	9' x 9'
ALL	1	GRAVE LOTS ARE	3' x 10'
"	2	" " "	6' x 10'
"	3	" " "	9' x 10'
"	4	" " "	12' x 10'
"	5	" " "	15' x 10'
"	6	" " "	18" x 10'

LOT SUMMARY:

3	ONE GRAVE LOTS
554	TWO " "
43	THREE " "
46	FOUR " "
1	FIVE " "
1	SIX " "
10	SIX GRAVE MON. LOTS
2	EIGHT " " "
1	" " MAUS. "
661	TOTAL LOTS
1519	" GRAVE UNITS

MONUMENT LOTS
TYPICAL { GRAVE MARKER LOCATION / MONUMENT LOCATION

ORIGINAL DRAWING BY G.C. ASAD MARCH 1956

HOLY CROSS CEMETERY

AKRON, OHIO

SECTION 11

REDRAWN BY T.H. FEB. 1972

SCALE: 1" = 20'

REV. 6	7-7-76
REV 5	9-19-72
REV 4	2-28-61
REV 3	11-7-60
REV 2	9-25-59
REV 1	9-11-57