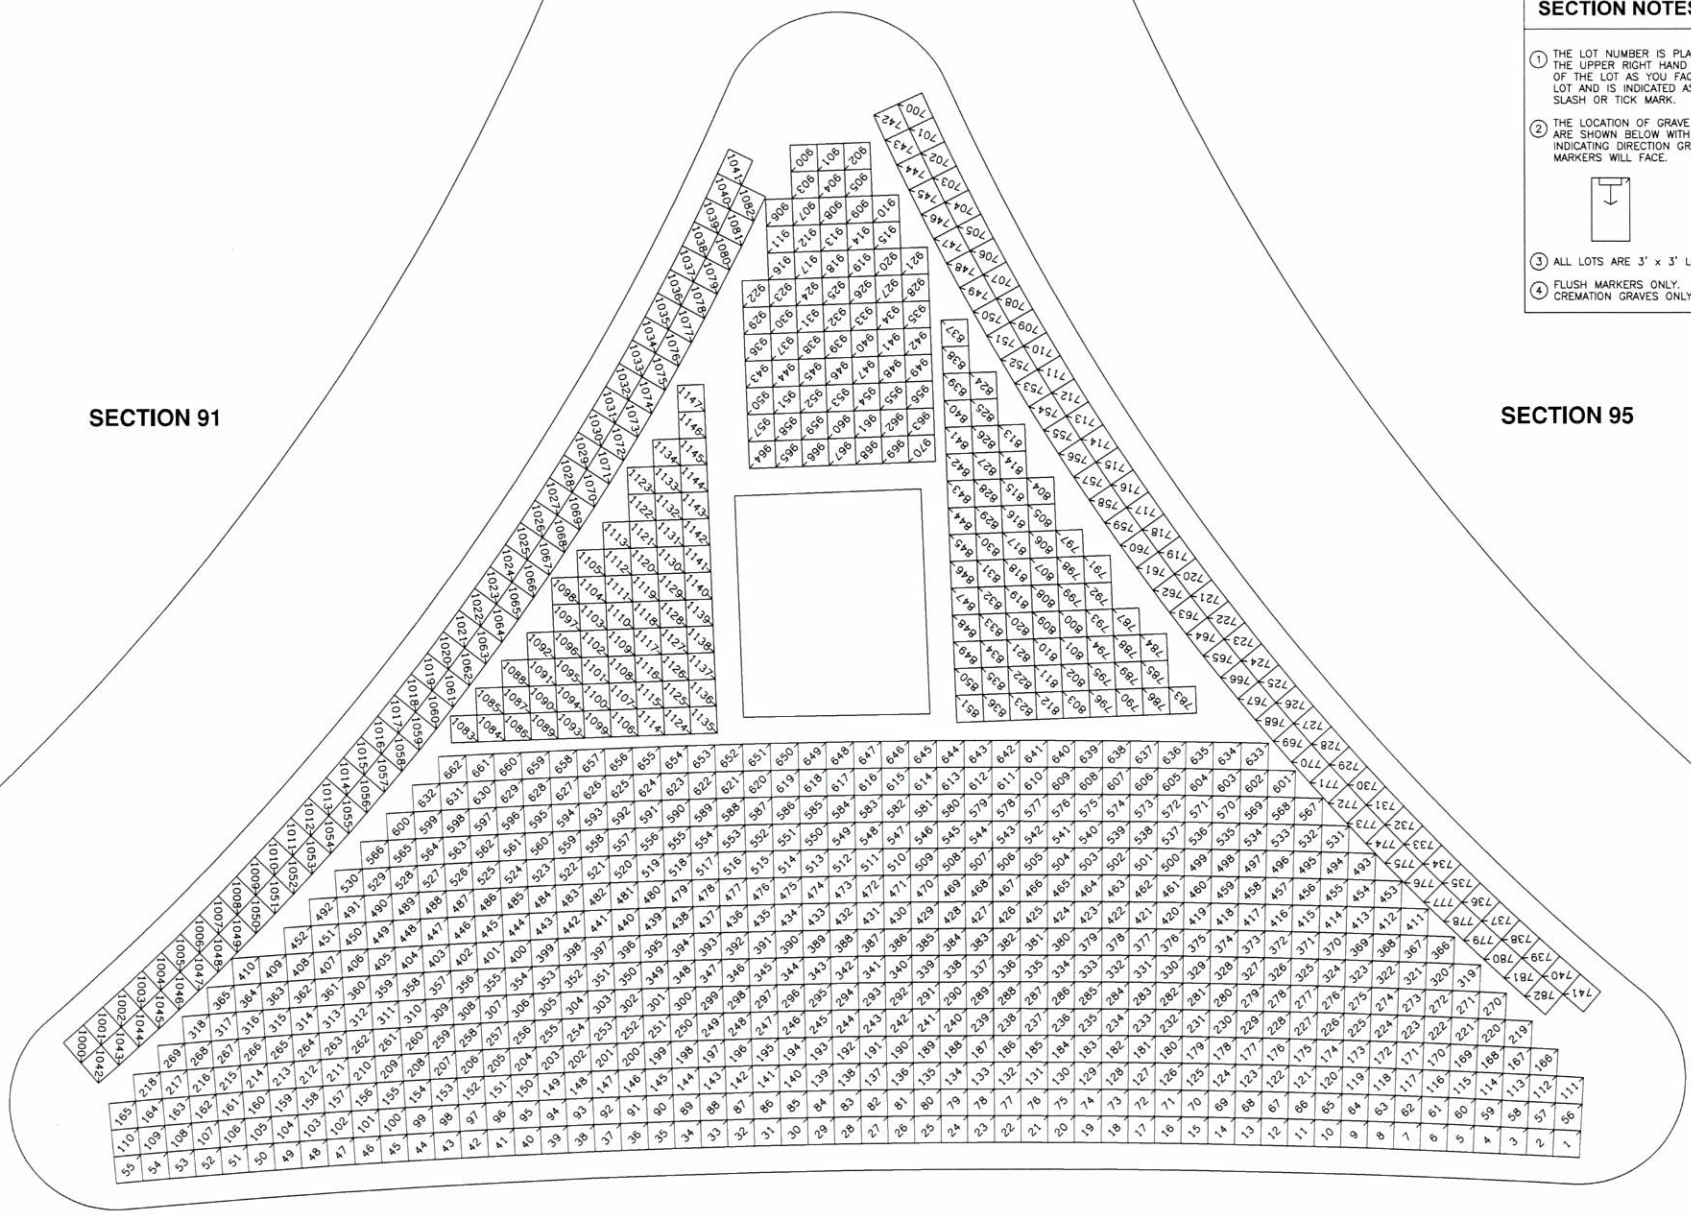

SECTION NOTES

1. THE LOT NUMBER IS PLACED IN THE UPPER RIGHT HAND CORNER OF THE LOT AS YOU FACE THE LOT AND IS INDICATED AS A SLASH OR TICK MARK.
2. THE LOCATION OF GRAVE MARKERS ARE SHOWN BELOW WITH ARROW INDICATING DIRECTION GRAVE MARKERS WILL FACE.

3. ALL LOTS ARE 3' x 3' LOTS
4. FLUSH MARKERS ONLY. CREMATION GRAVES ONLY.

No.	DATE	REVISION

OFFICE OF DEVELOPMENT
Catholic Cemeteries Association
10000 Miles Ave, Cleveland, Ohio
44105
216.641.7575
FAX: 216.641.0212

Calvary Cemetery - Cleveland, Ohio
Section 100
Whole Section

SHEET NAME:

DATE: 10.30.2015

PROJECT No.:

A1 | **SECTION 100 - WHOLE SECTION**

NTS

B7087C00